VID LAND SURVEYOR
PLEASANT - FREMONT, INDIANA - 46737 (260) 833-1343
APHIC & UTILITY MAPPING - LAND PLANNING -SUBDIVISIONS - REPORTS
OHIO MICHIGAN

d boundary drawing in intended
rporate limits of the Town of
upon Auditor maps, recorded
irections and distances found
s, and some instructions by the
This work is intended to replace
tion documents that contained
escriptions for anexations. Nothing
on should be be considered as
y this surveyor. The dimensions
are approximate only, and are
section lines, corners, and common

egal description prepared by
dated July 1, 2005.

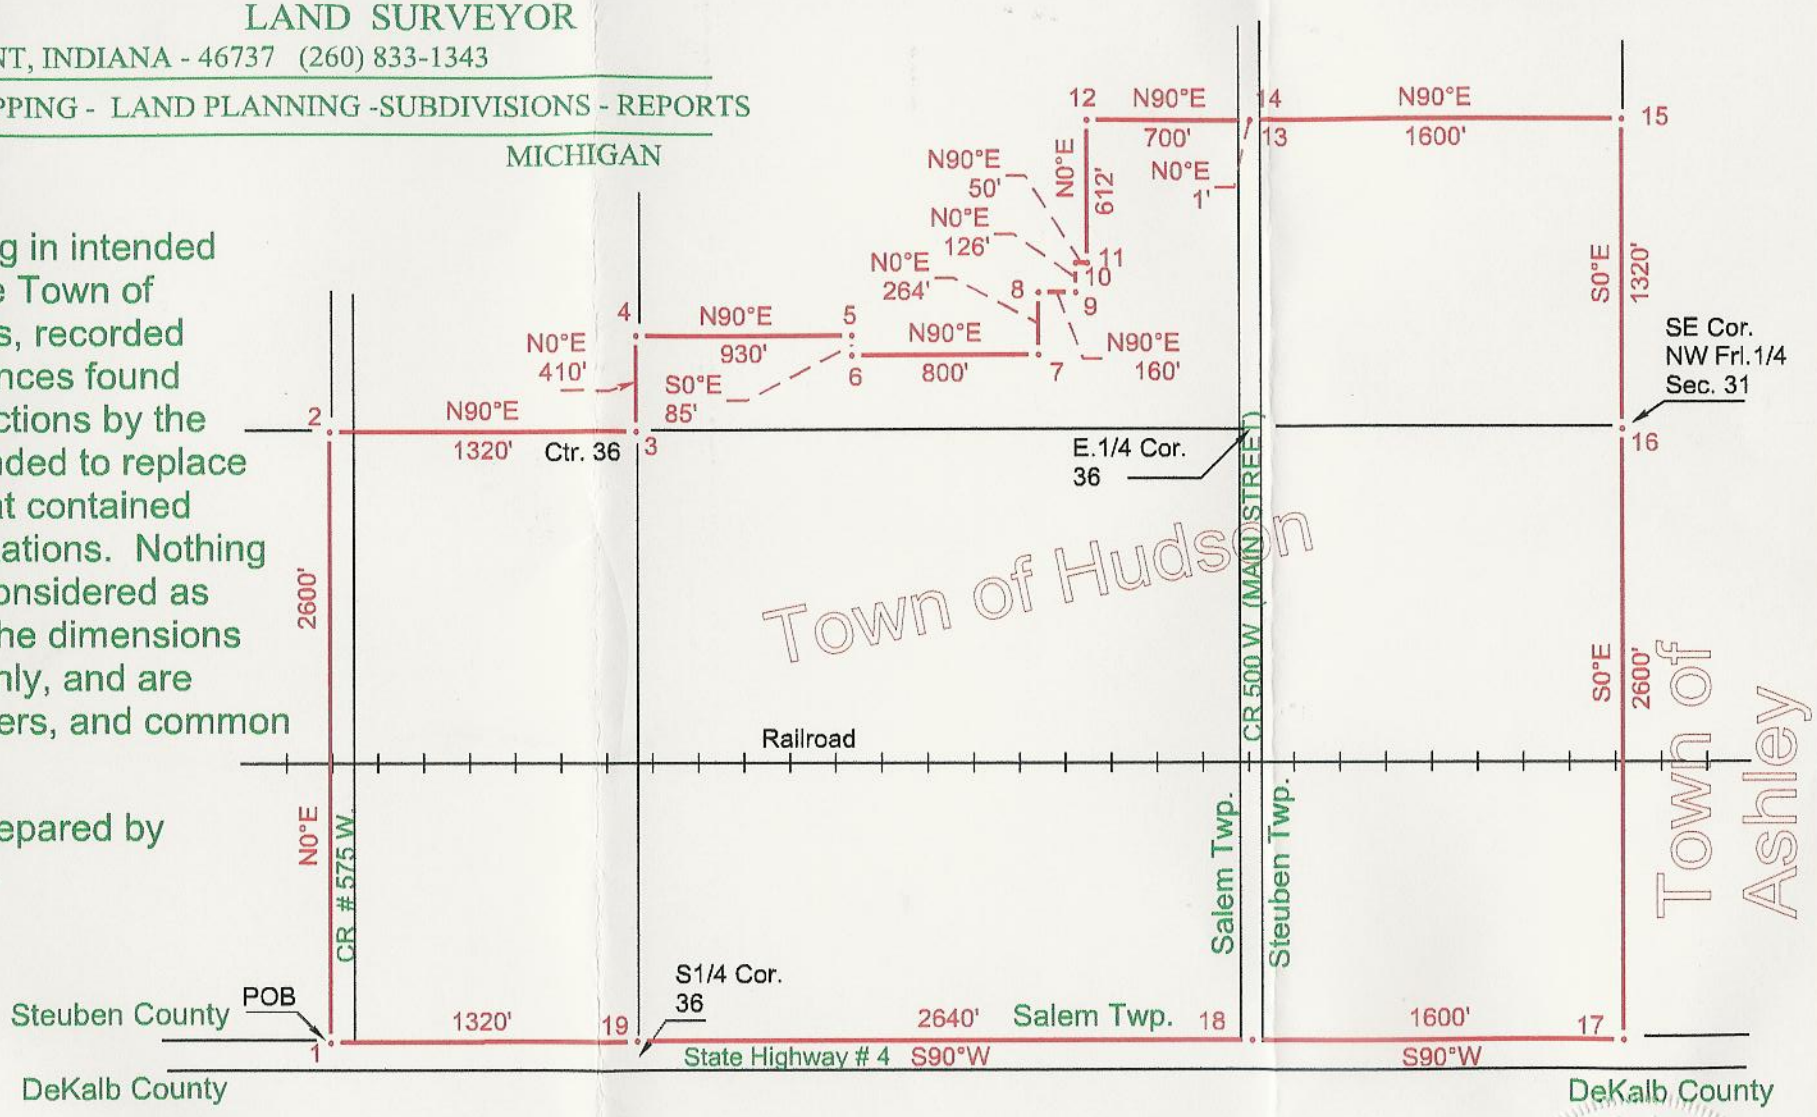

o Scale

Composite Drawing Only

udson, Steuben Co., IN

DATE: July 11, 2005

1

Walter J. David- Copyright ©

LICENSED SURVEYOR